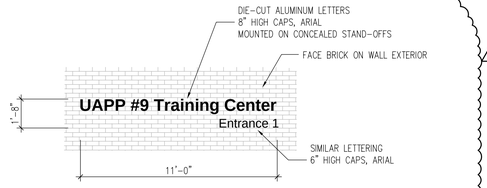

2

Entrance Signage: Typical (4)

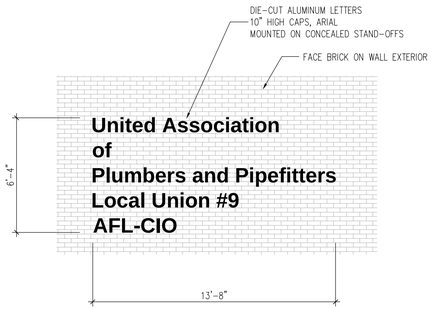

Main Signage: West Elevation

Building Mounted Signage

SCALE: ¼" = 1'-0"

LETTRING TO BE FINISHED TO MATCH CURTAIN WALL PANELS.

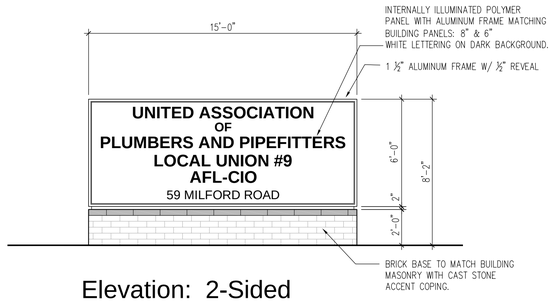

Elevation: 2-Sided

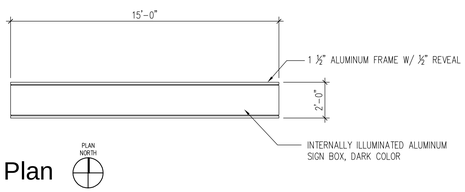

Plan

PLAN NORTH

Site Monument Sign

SCALE: ¼" = 1'-0"

SEE CIVIL DRAWINGS FOR LOCATION.

0 5' 10'

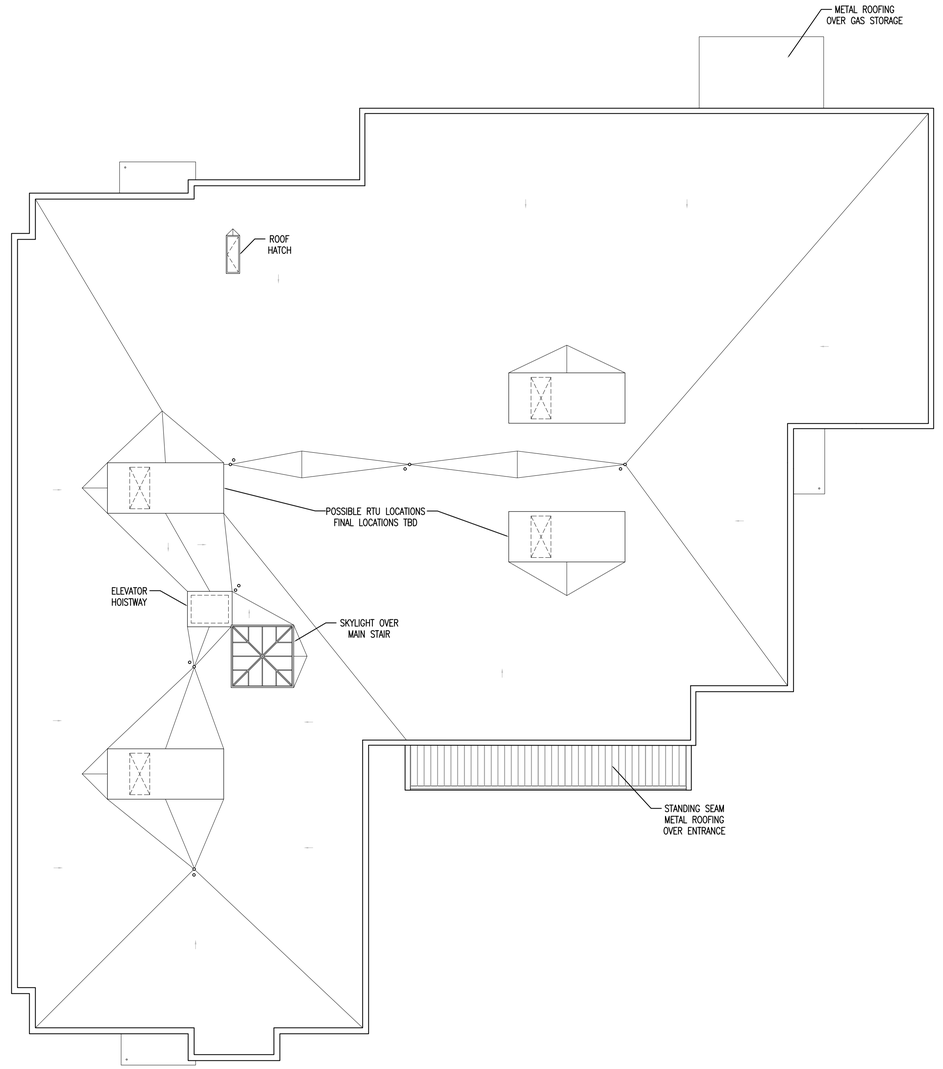

Roof Plan

SCALE: 1/16" = 1'-0"

NOTE: MECHANICAL EQUIPMENT DESIGN HAS NOT BEEN FINALIZED. FINAL REQUIREMENTS FOR MECHANICAL SCREENING TO BE DETERMINED AS DESIGN WORK PROGRESSES

0 10' 20' 40' 60'

PLAN NORTH

The Vaughn Collaborative
Architecture • Planning • Interior Design
300 Phillips Boulevard, Suite 500 Ewing, NJ 08618
Phone: 609-530-7400 Email: mail@tvcarch.com
NJ CERTIFICATE OF AUTHORIZATION
21AC00020200

Schematic Drawing
For Review
Not for Construction

ISSUE:	DATE:	TITLE:
01	01-28-2022	SITE PLAN SUBMISSION
02	03-31-2022	BUILDING MOUNTED SIGNAGE

PROJECT NO:

PROJECT:
Headquarters and
Training Facility
United Association
of
Plumbers and
Pipefitters
Local Union #9
AFL-CIO
East Windsor Township
Mercer County
New Jersey

DRAWING TITLE:

ROOF PLAN:
SCHEMATIC STUDY 5

D.W. BUONANNO, AIA NJ LIC. C-6900

DRAWING NO:

A-2

SHEET NO: 3 of 5