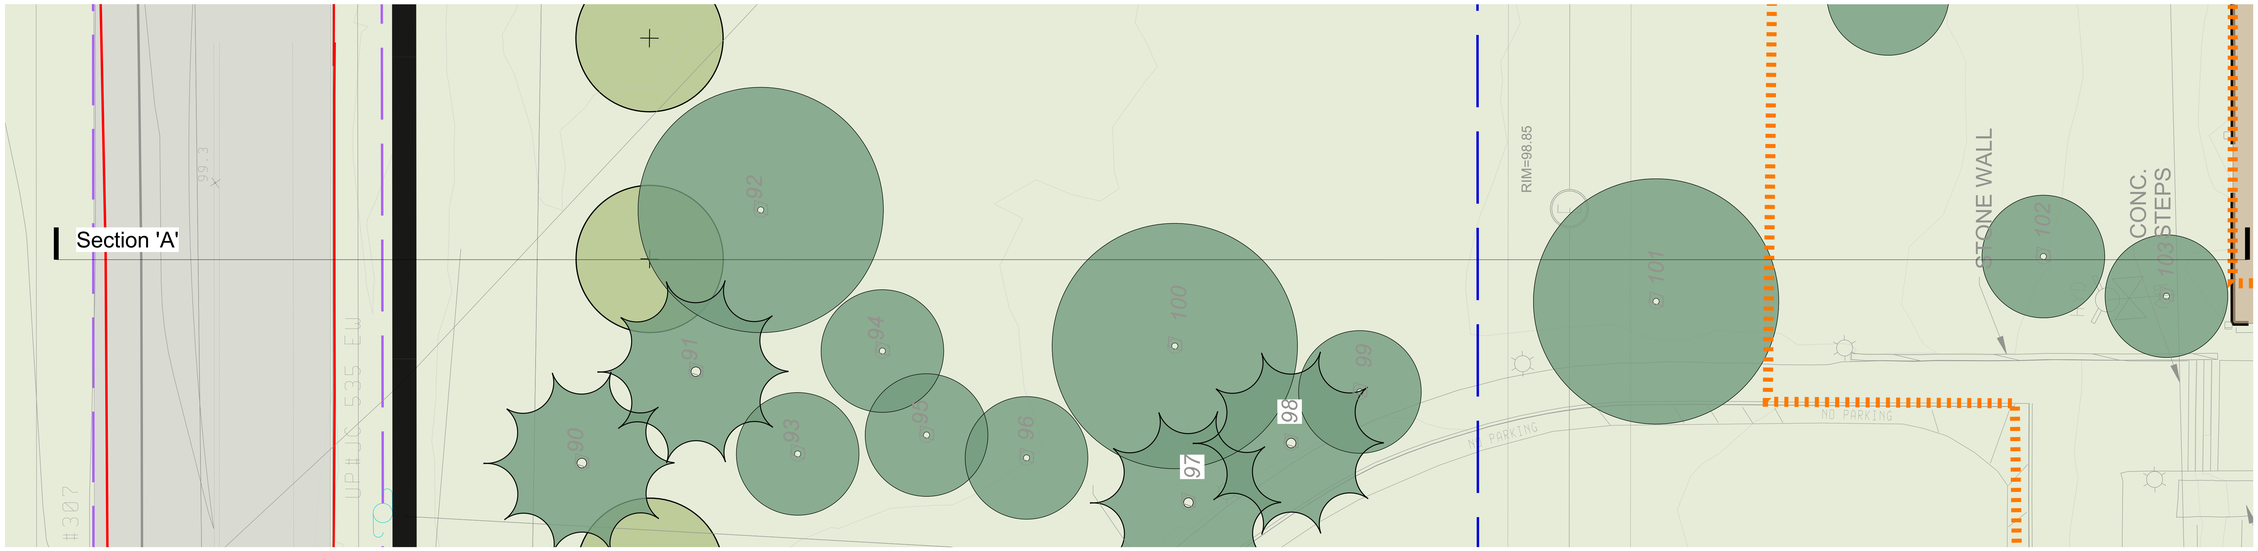

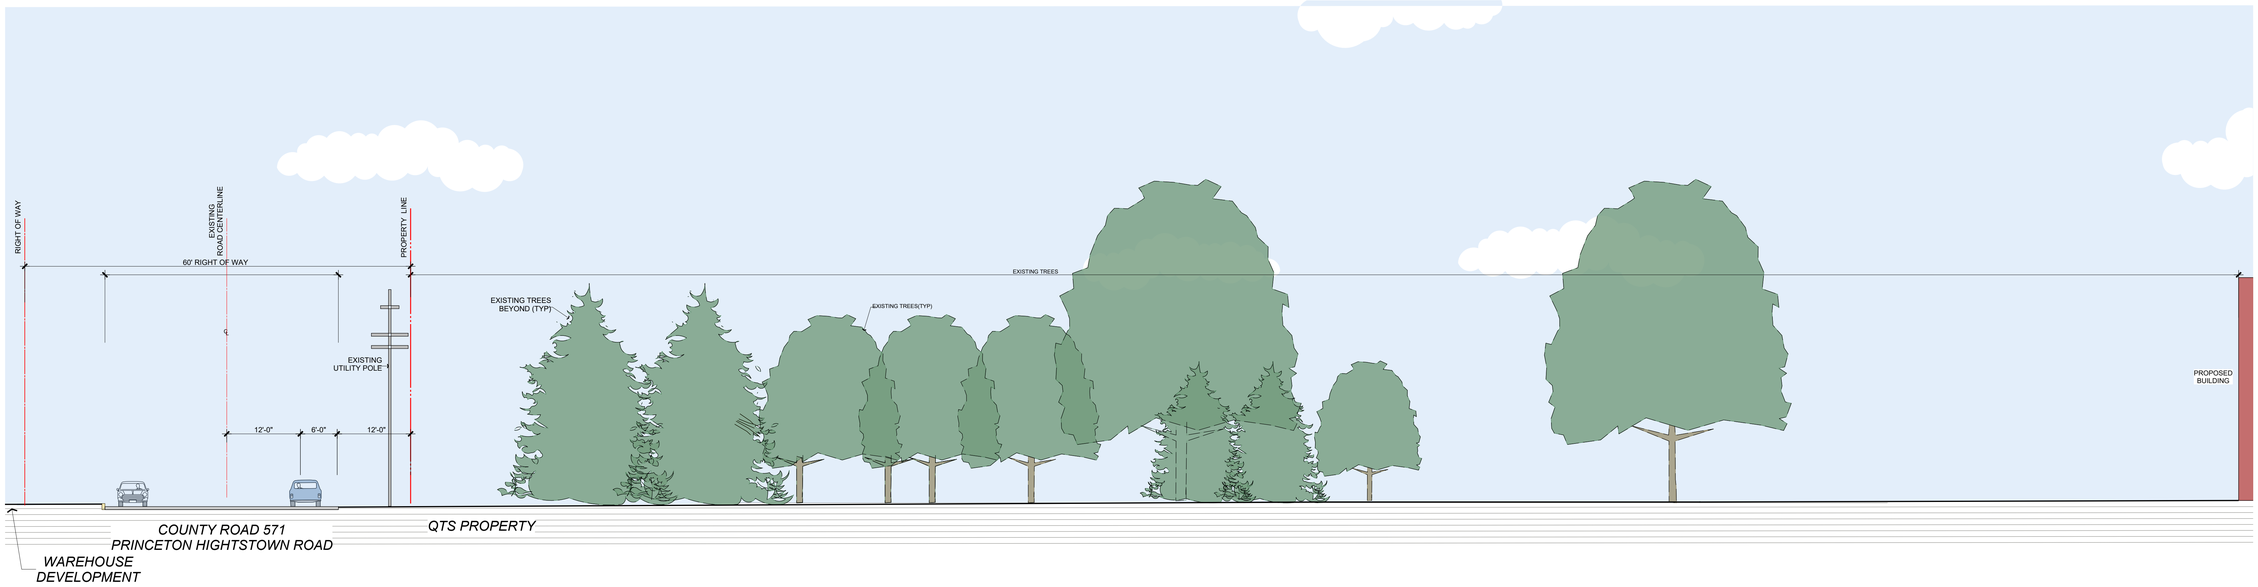

1 Site Section - Existing

SCALE: 1"=10'

0 5' 10' 20'

Scale: 1"=10'

CORGAN
401 N. Houston St
Dallas, TX 75202
T: 214-748-2000

Stearns
STEARNS ASSOCIATES LLC
15 Williamson Lane
Lambertville, NJ 08530-3518
T: 609-397-1880

		ISSUES
1	03.10.2023	FILE SITE PLAN APPLICATION
2	04.21.2023	60% PROGRESS SET
3		
4		
5		
6		
7		
8		
9		
10		
△		REVISIONS

This Document was produced by or under the authority of Registered Architect:

Certificate of Authorization: 21MH00000900

D. Thomas Stearns
NJ Licensed Landscape Architect

Signature and Seal

Professional License Number NJAS00512

Date of issue: 04.21.2023

PJC1 - DC1 QTS EW PHASE 2

159 Princeton Hightstown Rd. East Windsor, NJ 08520

H P Q R
K G F C
M E D T
N B A

EXISTING SITE SECTION

JOB 21121.0000
DATE 01/03/2023
SHEET L3-0-01

P:\CAD\QTS Really Trust\00_CADD\Window files\Plots\Submission\QTS Phase 2 Planning Board Submission\Planning Board_COLOR\L3-0-01 Site Section Existing - Ph2_PB_COLOR.wnd Fri, Jul 07 08:50:05 2023