SYMBOL / DESCRIPTION

BUILDING
CONCRETE SIDEWALK / MAT
ASPHALT / CONCRETE CURB
D.C — DEPRESSED CURB
PROPERTY LINE
C.L.F. — CHAIN LINK FENCE
BOARD-ON-BOARD FENCE
POLE
LIGHT POLE
SIGNS
WV — WATER VALVE
GV — GAS VALVE
INLET
MAN HOLE
BOLLARDS
MW — MONITORING WELL
E.P. — EDGE OF PAVEMENT
OVERHEAD WIRE
UNDERGROUND GAS LINE
UNDERGROUND WATER LINE
UNDERGROUND ELEC LINE
100 — MAJOR CONTOUR
101 — MINOR CONTOUR
× 100.00 — GRADE SPOT SHOT
× TC 100.50 — TOP OF CURB SHOT
× BC 100.00 — BOTTOM OF CURB SHOT
HANDICAP PARKING
E — ELEC METER
G — GAS METER
W — WATER METER
A/C — AIR CONDITIONING UNIT
15" — DECIDUOUS TREE - DIAMETER NOTED
15" — CONIFEROUS TREE - DIAMETER NOTED
C/O — CLEAN OUT
IRON PIN
BENCH MARK

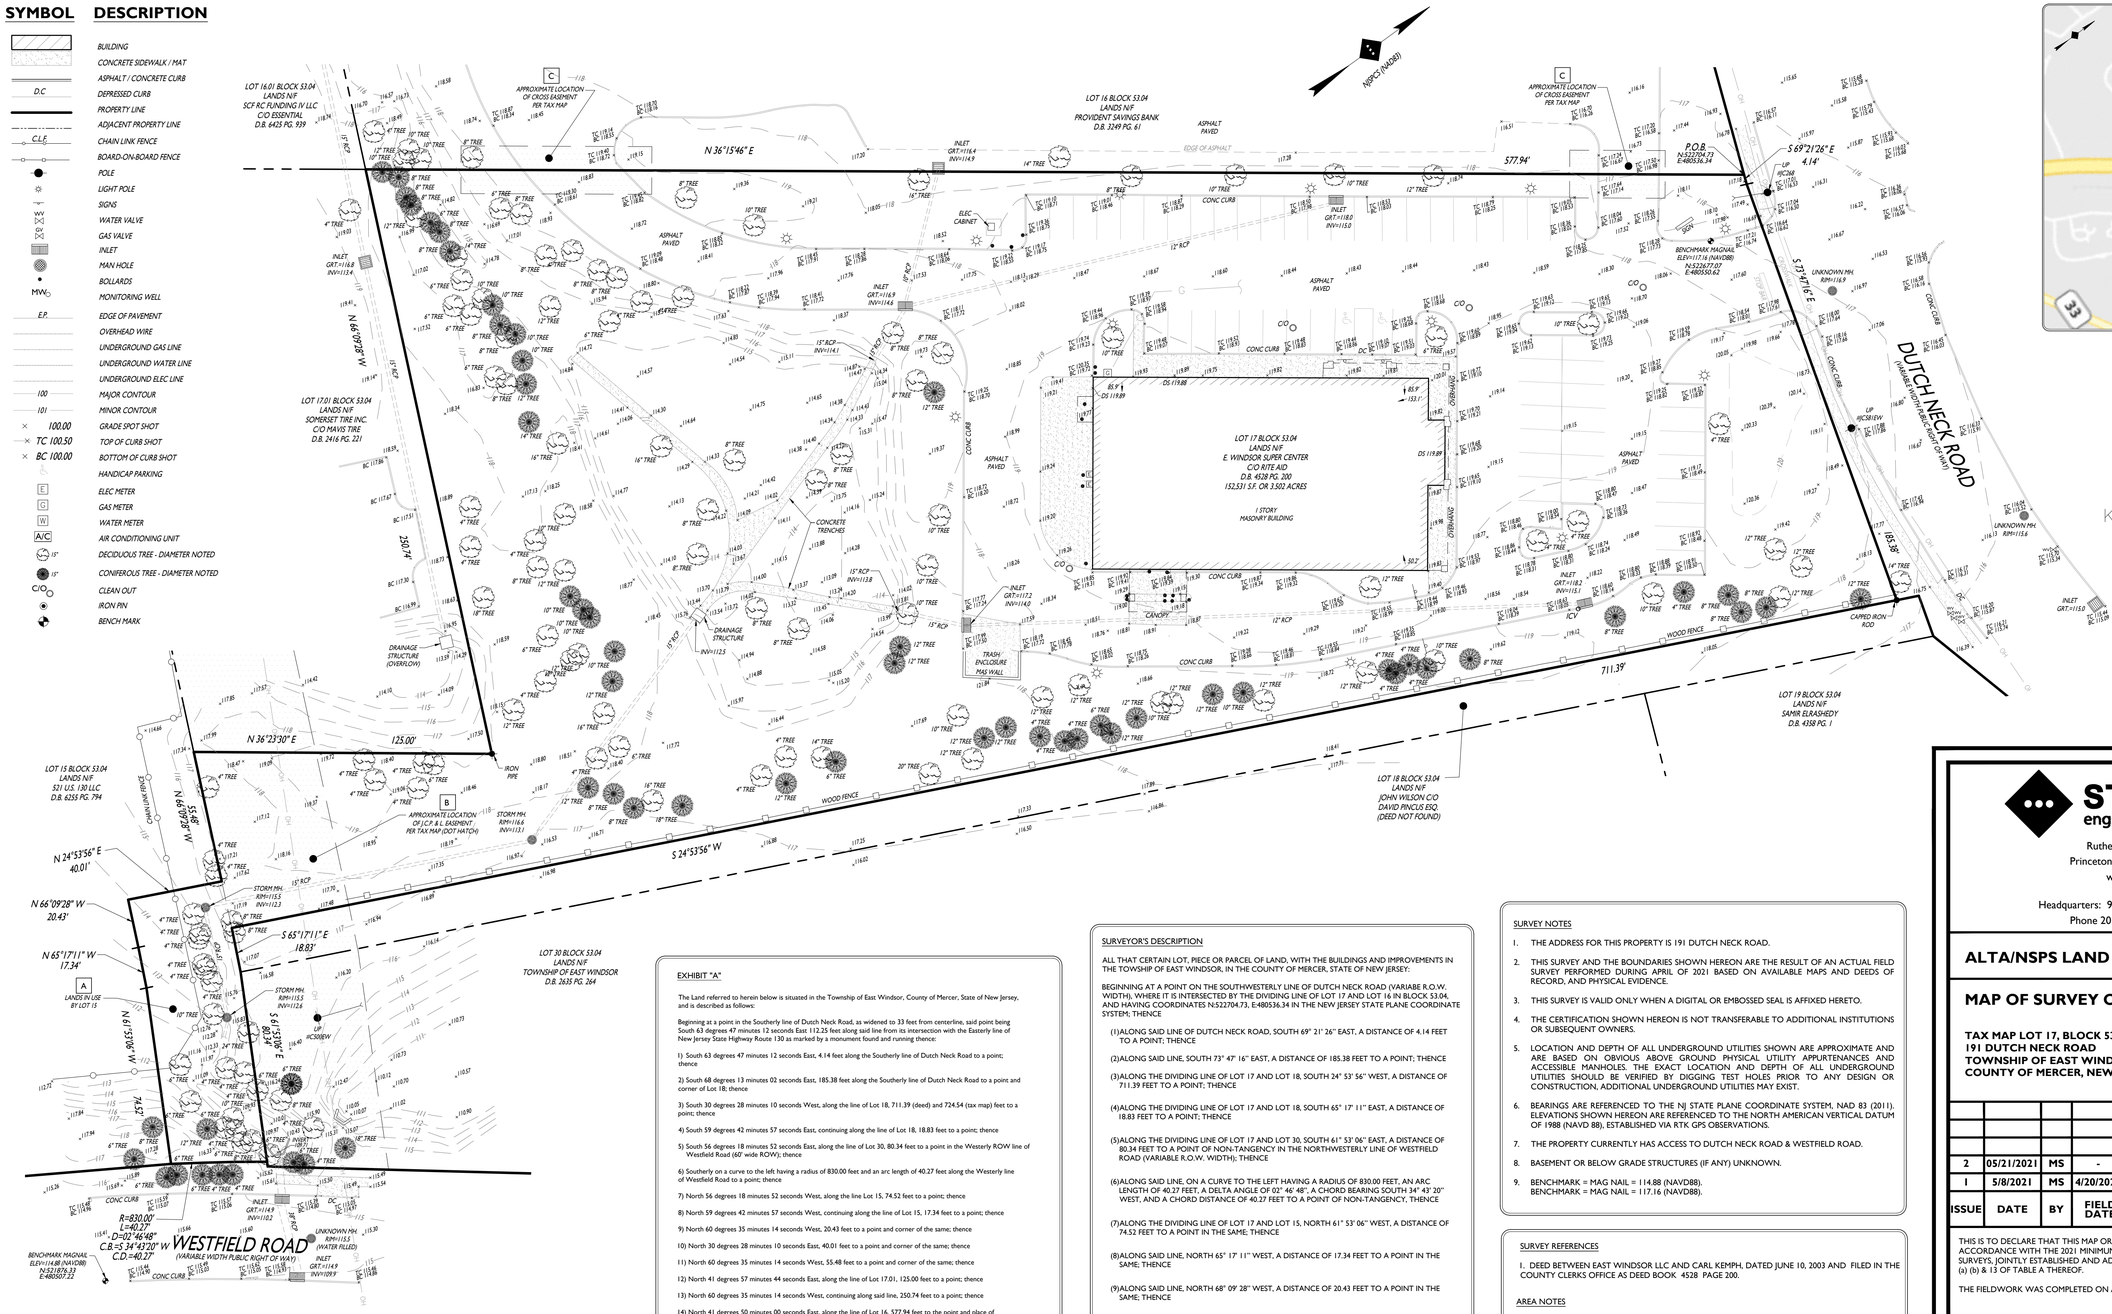
ASPECT (NAD83)
LOT 16.01 BLOCK 53.04 LANDS N/F SCF RC RUNDING IV LLC C/O ESSENTIAL D.B. 6425 PG. 939
APPROXIMATE LOCATION OF CROSS EASEMENT PER TAX MAP
LOT 16 BLOCK 53.04 LANDS N/F PROVIDENT SAVINGS BANK D.B. 3249 PG. 61
N 36°15'46" E
577.94'
P.O.B. N:522704.73 E:480536.34
S 69°21'26" E 4.14'
S 73°47'16" E
185.38'
711.39'
N 36°23'30" E
125.00'
N 24°53'56" E 40.01'
N 66°09'28" W 20.43'
S 65°17'11" E 18.83'
N 65°17'11" W 17.34'
S 24°53'56" W
N 24°53'56" W 40.01'
N 66°09'28" W 20.43'
N 24°53'56" W 74.54'
250.74'
LOT 17.01 BLOCK 53.04 LANDS N/F SOMERSET TIRE INC. C/O MAVIS TIRE D.B. 2416 PG. 221
LOT 17 BLOCK 53.04 LANDS N/F E. WINDSOR SUPER CENTER C/O RITE AID D.B. 4528 PG. 200 152,531 S.F. OR 3.502 ACRES 1 STORY MASONRY BUILDING
LOT 15 BLOCK 53.04 LANDS N/F 521 U.S. 130 LLC D.B. 6255 PG. 794
LOT 18 BLOCK 53.04 LANDS N/F JOHN WILSON C/O DAVID PINCUS ESQ. (DEED NOT FOUND)
LOT 19 BLOCK 53.04 LANDS N/F SAMIR ELKASHEDY D.B. 4358 PG. 1
LOT 30 BLOCK 53.04 LANDS N/F TOWNSHIP OF EAST WINDSOR D.B. 2635 PG. 264
LANDS IN USE BY LOT 15
DUTCH NECK ROAD (VARIABLE WIDTH PUBLIC RIGHT OF WAY)
WESTFIELD ROAD (VARIABLE WIDTH PUBLIC RIGHT OF WAY)
R=830.00' L=40.27' D=02°46'48" C.B.=S 34°43'20" W C.D.=40.27'
BENCHMARK MAGNAIL ELEV=114.88 (NAVD88) N:521876.33 E:480507.33
BENCHMARK = MAG NAIL ELEV=117.16 (NAVD88) N:522677.07 E:480550.62
IRON PIPE
STORM MH. RIM=116.4 INV=113.1
STORM MH. RIM=115.5 INV=112.3
STORM MH. RIM=115.5 INV=112.6
DRAINAGE STRUCTURE (OVERFLOW)
DRAINAGE STRUCTURE INV=112.5
CONCRETE TRENCHES
TRASH ENCLOSURE MAS WALL
CANOPY
ELEC CABINET
ICV
CAPPED IRON ROD
WOOD FENCE
CHAIN LINK FENCE
ASPHALT PAVED
CONC CURB
EDGE OF ASPHALT
OVERHANG
UNKNOWN MH RIM=116.9
UNKNOWN MH RIM=113.6
UNKNOWN MH RIM=115.5 (WATER FILLED)
INLET GRT=116.4 INV=114.9
INLET GRT=116.9 INV=114.6
INLET GRT=118.0 INV=115.0
INLET GRT=117.2 INV=114.0
INLET GRT=118.2 INV=115.1
INLET GRT=114.9 INV=109.9
INLET GRT=115.0
INLET GRT=116.8 INV=113.4
12" RCP INV=114.1
15" RCP INV=113.8
15" RCP
12" RCP
18" RCP
SIGN
UP #CS0EW
UP #CS0EW
UP #RCSEW
UP #RCSEW
A
B
C
C
C