**THIS PLAN TO BE UTILIZED FOR VEHICLE CIRCULATION PURPOSES ONLY**

## GENERAL NOTES

1. THIS PLAN HAS BEEN PREPARED BASED ON REFERENCES INCLUDING:

| | |
|---|---|
| ALTA/NSPS LAND TITLE SURVEY<br>PREPARED BY DYNAMIC SURVEY, LLC<br>1904 MAIN STREET<br>LAKE COMO, NJ 07719<br>PROJECT NO. 0091-99-013S<br>DATED 9/30/2020 | BOUNDARY & TOPOGRAPHIC SURVEY<br>PREPARED BY DYNAMIC SURVEY, LLC<br>1904 MAIN STREET<br>LAKE COMO, NJ 07719<br>PROJECT No. 0091-99-013S<br>DATED 9/30/2020, LAST REVISED 7/19/2021 |

2. APPLICANT: PVP EXIT 8, LLC
105 EISENHOWER PARKWAY
ROSELAND, NJ 07068

3. OWNER: BAPS NORTHEAST (TX)
PO BOX 510
WINDSOR, NJ 08561

4. PARCEL DATA: BLOCK 22.02, LOTS 2.02, 8.01 & 11.01
200 MILFORD ROAD
TOWNSHIP OF EAST WINDSOR
MERCER COUNTY, NEW JERSEY

5. ZONE: I-O (INDUSTRIAL OFFICE) / SUBJECT TO REDEVELOPMENT PLAN FOR BLOCK 22.02 LOTS 2.02, 8.01, AND 11.01

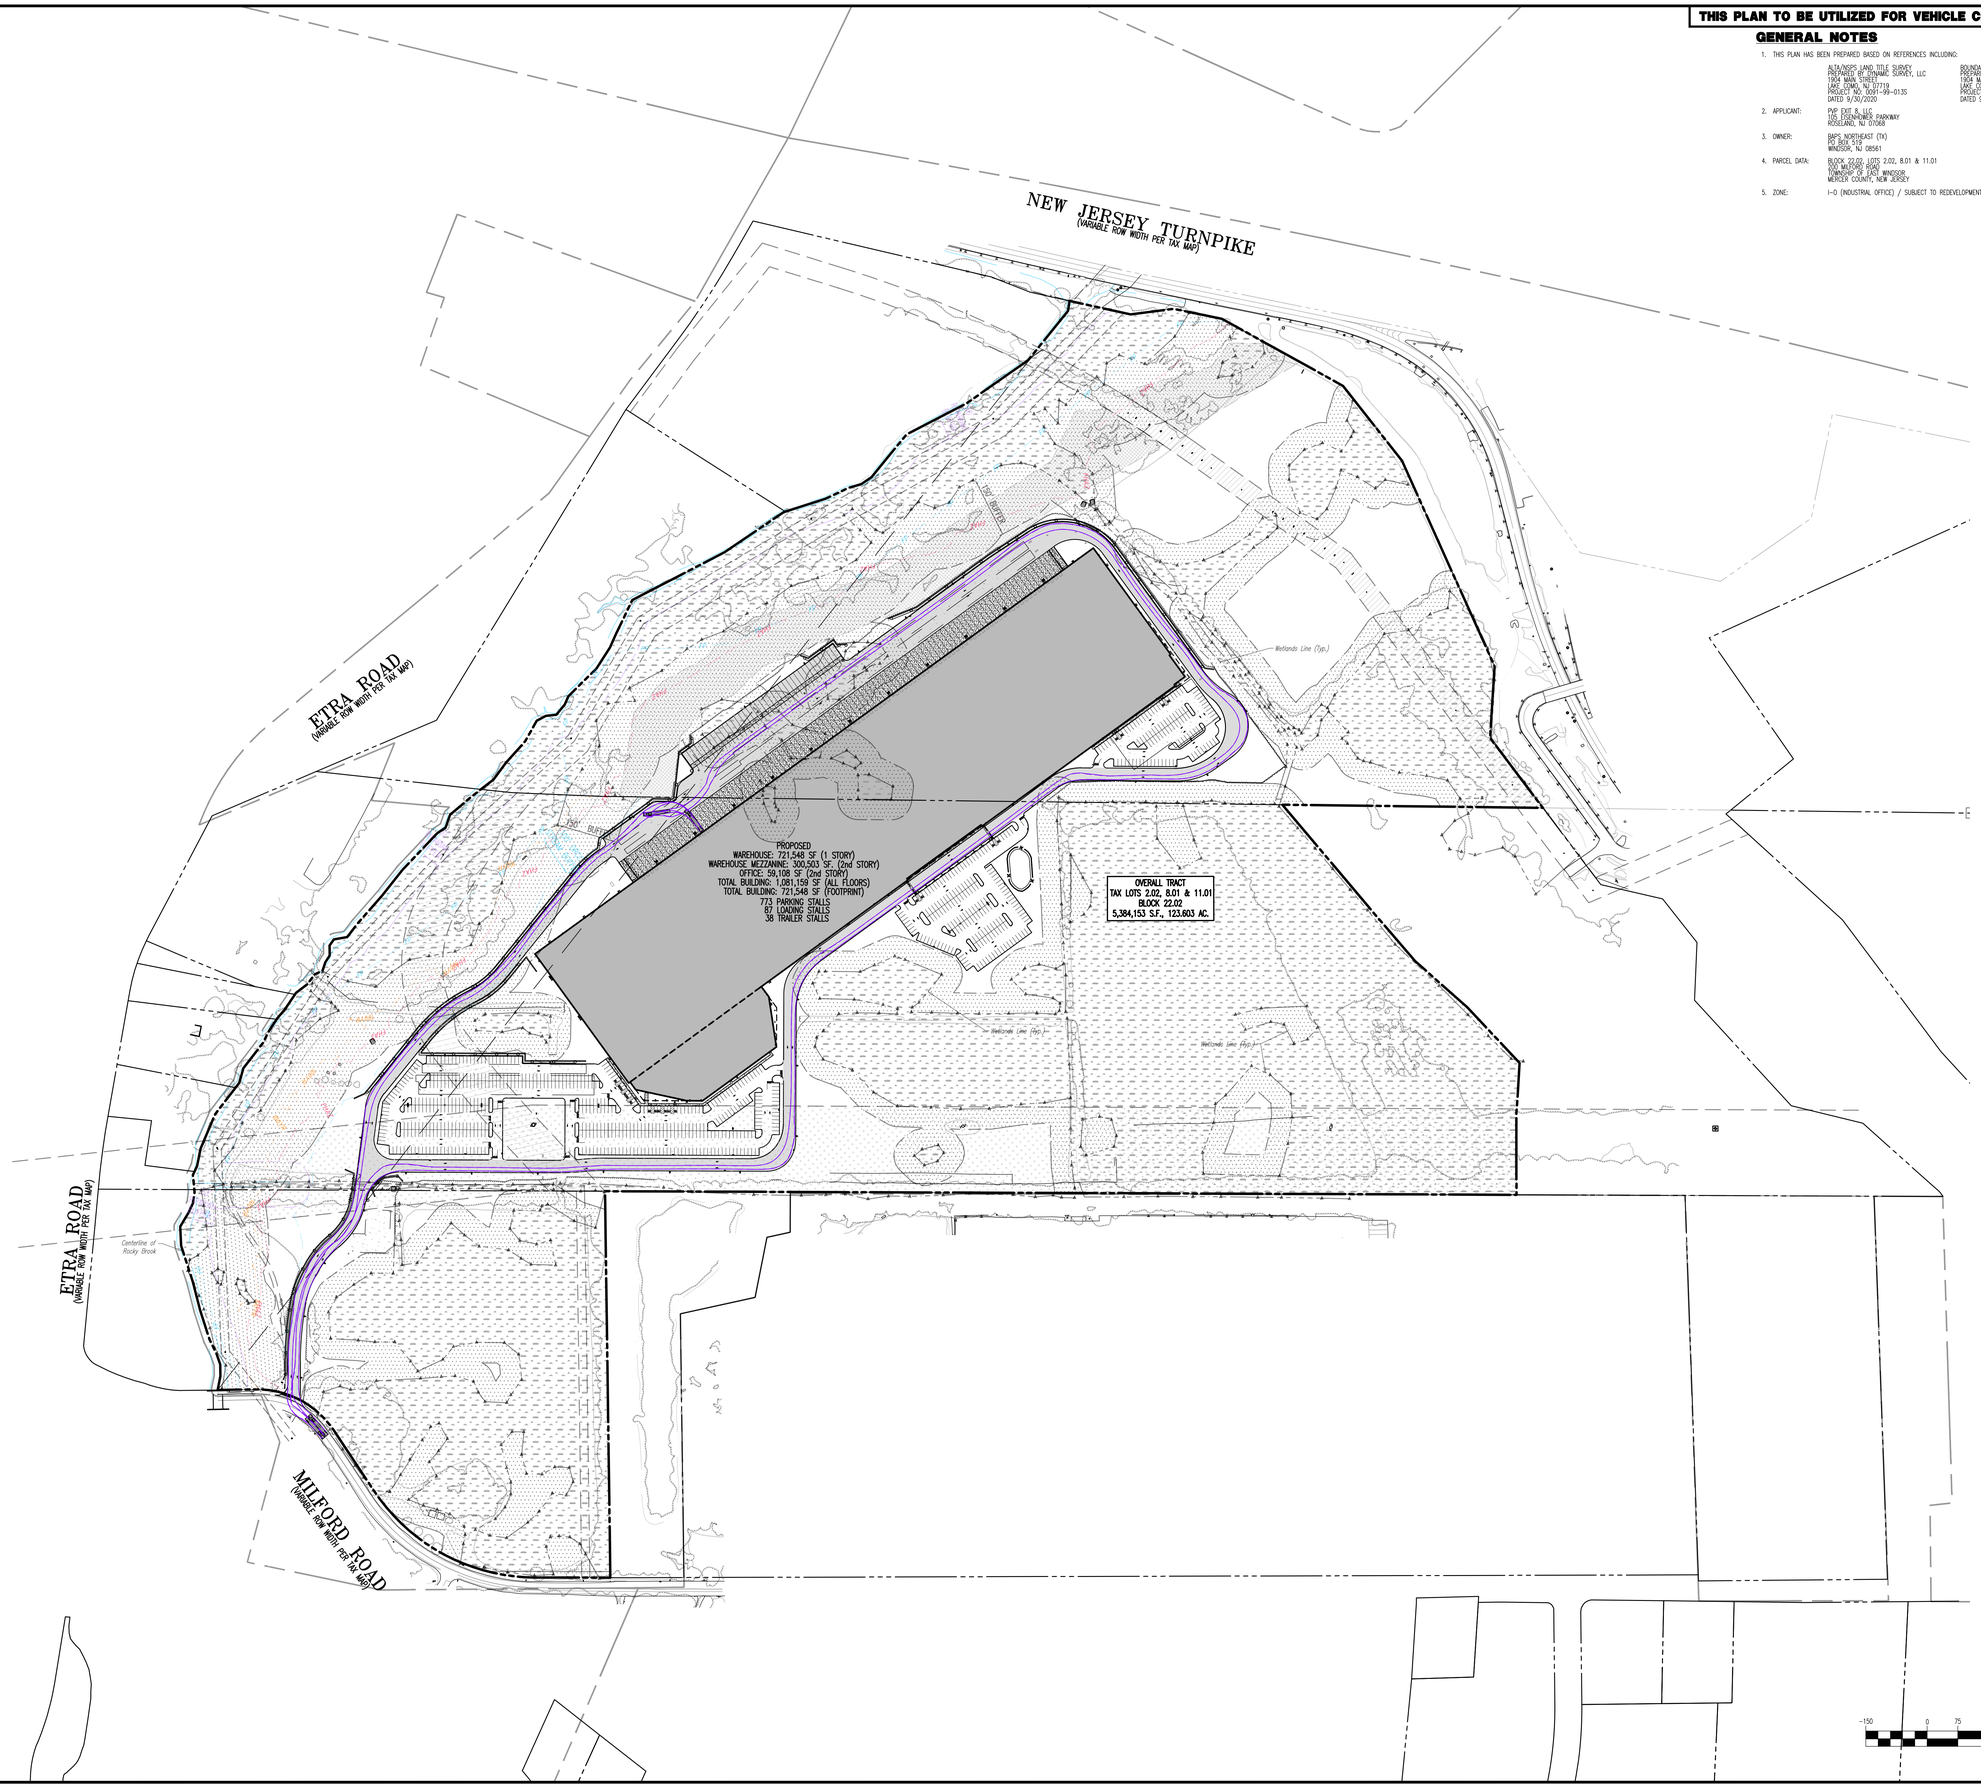


GRAPHIC SCALE

-150 0 75 150 300 600

( IN FEET )

1 INCH = 150 FT.

DYNAMIC ENGINEERING • EARTH • SURVEY • TRAFFIC

| REV. | DATE | COMMENTS | BY |
|---|---|---|---|
| | | | |

THIS PLAN SET IS FOR PERMITTING PURPOSES ONLY AND MAY NOT BE USED FOR CONSTRUCTION

DRAWN BY: RPK | DESIGNED BY: AM | CHECKED BY: RPF | ISSUED BY: -

PROJECT: **PVP EXIT 8, LLC**
***PROPOSED WAREHOUSE DEVELOPMENT***
BLOCK 22.02, LOTS 2.02, 8.01, 11.01
200 MILFORD ROAD
TOWNSHIP OF EAST WINDSOR, MERCER COUNTY, NEW JERSEY

PROTECT YOURSELF

ALL STATES REQUIRE NOTIFICATION OF EXCAVATORS, DESIGNERS, OR ANY PERSON PREPARING TO DISTURB THE EARTH'S SURFACE ANYWHERE IN ANY STATE

811 Know what's below. Call before you dig.

FOR STATE SPECIFIC DIRECT PHONE NUMBERS VISIT: WWW.CALL811.COM


**DYNAMIC ENGINEERING**

*LAND DEVELOPMENT CONSULTING • PERMITTING*
*GEOTECHNICAL • ENVIRONMENTAL*
*TRAFFIC • SURVEY • PLANNING & ZONING*

1904 Main Street
Lake Como, NJ 07719

T: 732.974.0198 | F: 732.974.3521

Offices conveniently located at:

LAKE COMO, NEW JERSEY • T. 732.974.0198
CHESTER, NEW JERSEY • T. 908.879.7228
MARLTON, NEW JERSEY • T. 856.334.3300
NEWARK, NEW JERSEY • T. 973.755.7370
TOMS RIVER, NEW JERSEY • T. 732.974.0198
NEWTOWN, PENNSYLVANIA • T. 267.685.0374
PHILADELPHIA, PENNSYLVANIA • T. 215.353.4888
BETHLEHEM, PENNSYLVANIA • T. 610.395.4400
AUSTIN, TEXAS • T. 972.534.2100
HOUSTON, TEXAS • T. 281.789.6400
AUSTIN, TEXAS • T. 512.646.2646
DELRAY BEACH, FLORIDA • T. 561.921.8570
ANNAPOLIS, MARYLAND • T. 410.567.5000

www.dynamicec.com


ROBERT P. FREUD
PROFESSIONAL ENGINEER
NEW JERSEY LICENSE No. 41938

MATTHEW SHARO
PROFESSIONAL ENGINEER
NEW JERSEY LICENSE No. 52989

TITLE:
# EXHIBIT A-5 OVERALL VEHICLE CIRCULATION

SCALE: (H) 1"=150' (V) | DATE: 10/02/2023
PROJECT No: 0091-99-013

SHEET No: 1 OF 1 | Rev. #: 0

Plotted: 09/27/23 - 12:27 PM, By: rkasimir
File: P:\DESPC PROJECTS\0091 Paul Profeta\99-013 East Windsor\Dwg\Exhibits (hearings)\2023-10-02 Hearing\DWG\0009199013SV7.dwg, ----> 30x42 VEHICLE CIRCULATION

COPYRIGHT © 2023 - DYNAMIC ENGINEERING CONSULTANTS, PC - ALL RIGHTS RESERVED