This certification is made only to the named parties for purchase and/or mortgage of herein delineated property by the named purchaser. No responsibility or liability is assumed by Surveyor for use of survey for and other purpose including, but not limited to, use of survey for survey affidavit, resale or property, or to any other person not listed in certification, either directly or indirectly.

This is a location survey. Property corners were not staked by contractual agreement.

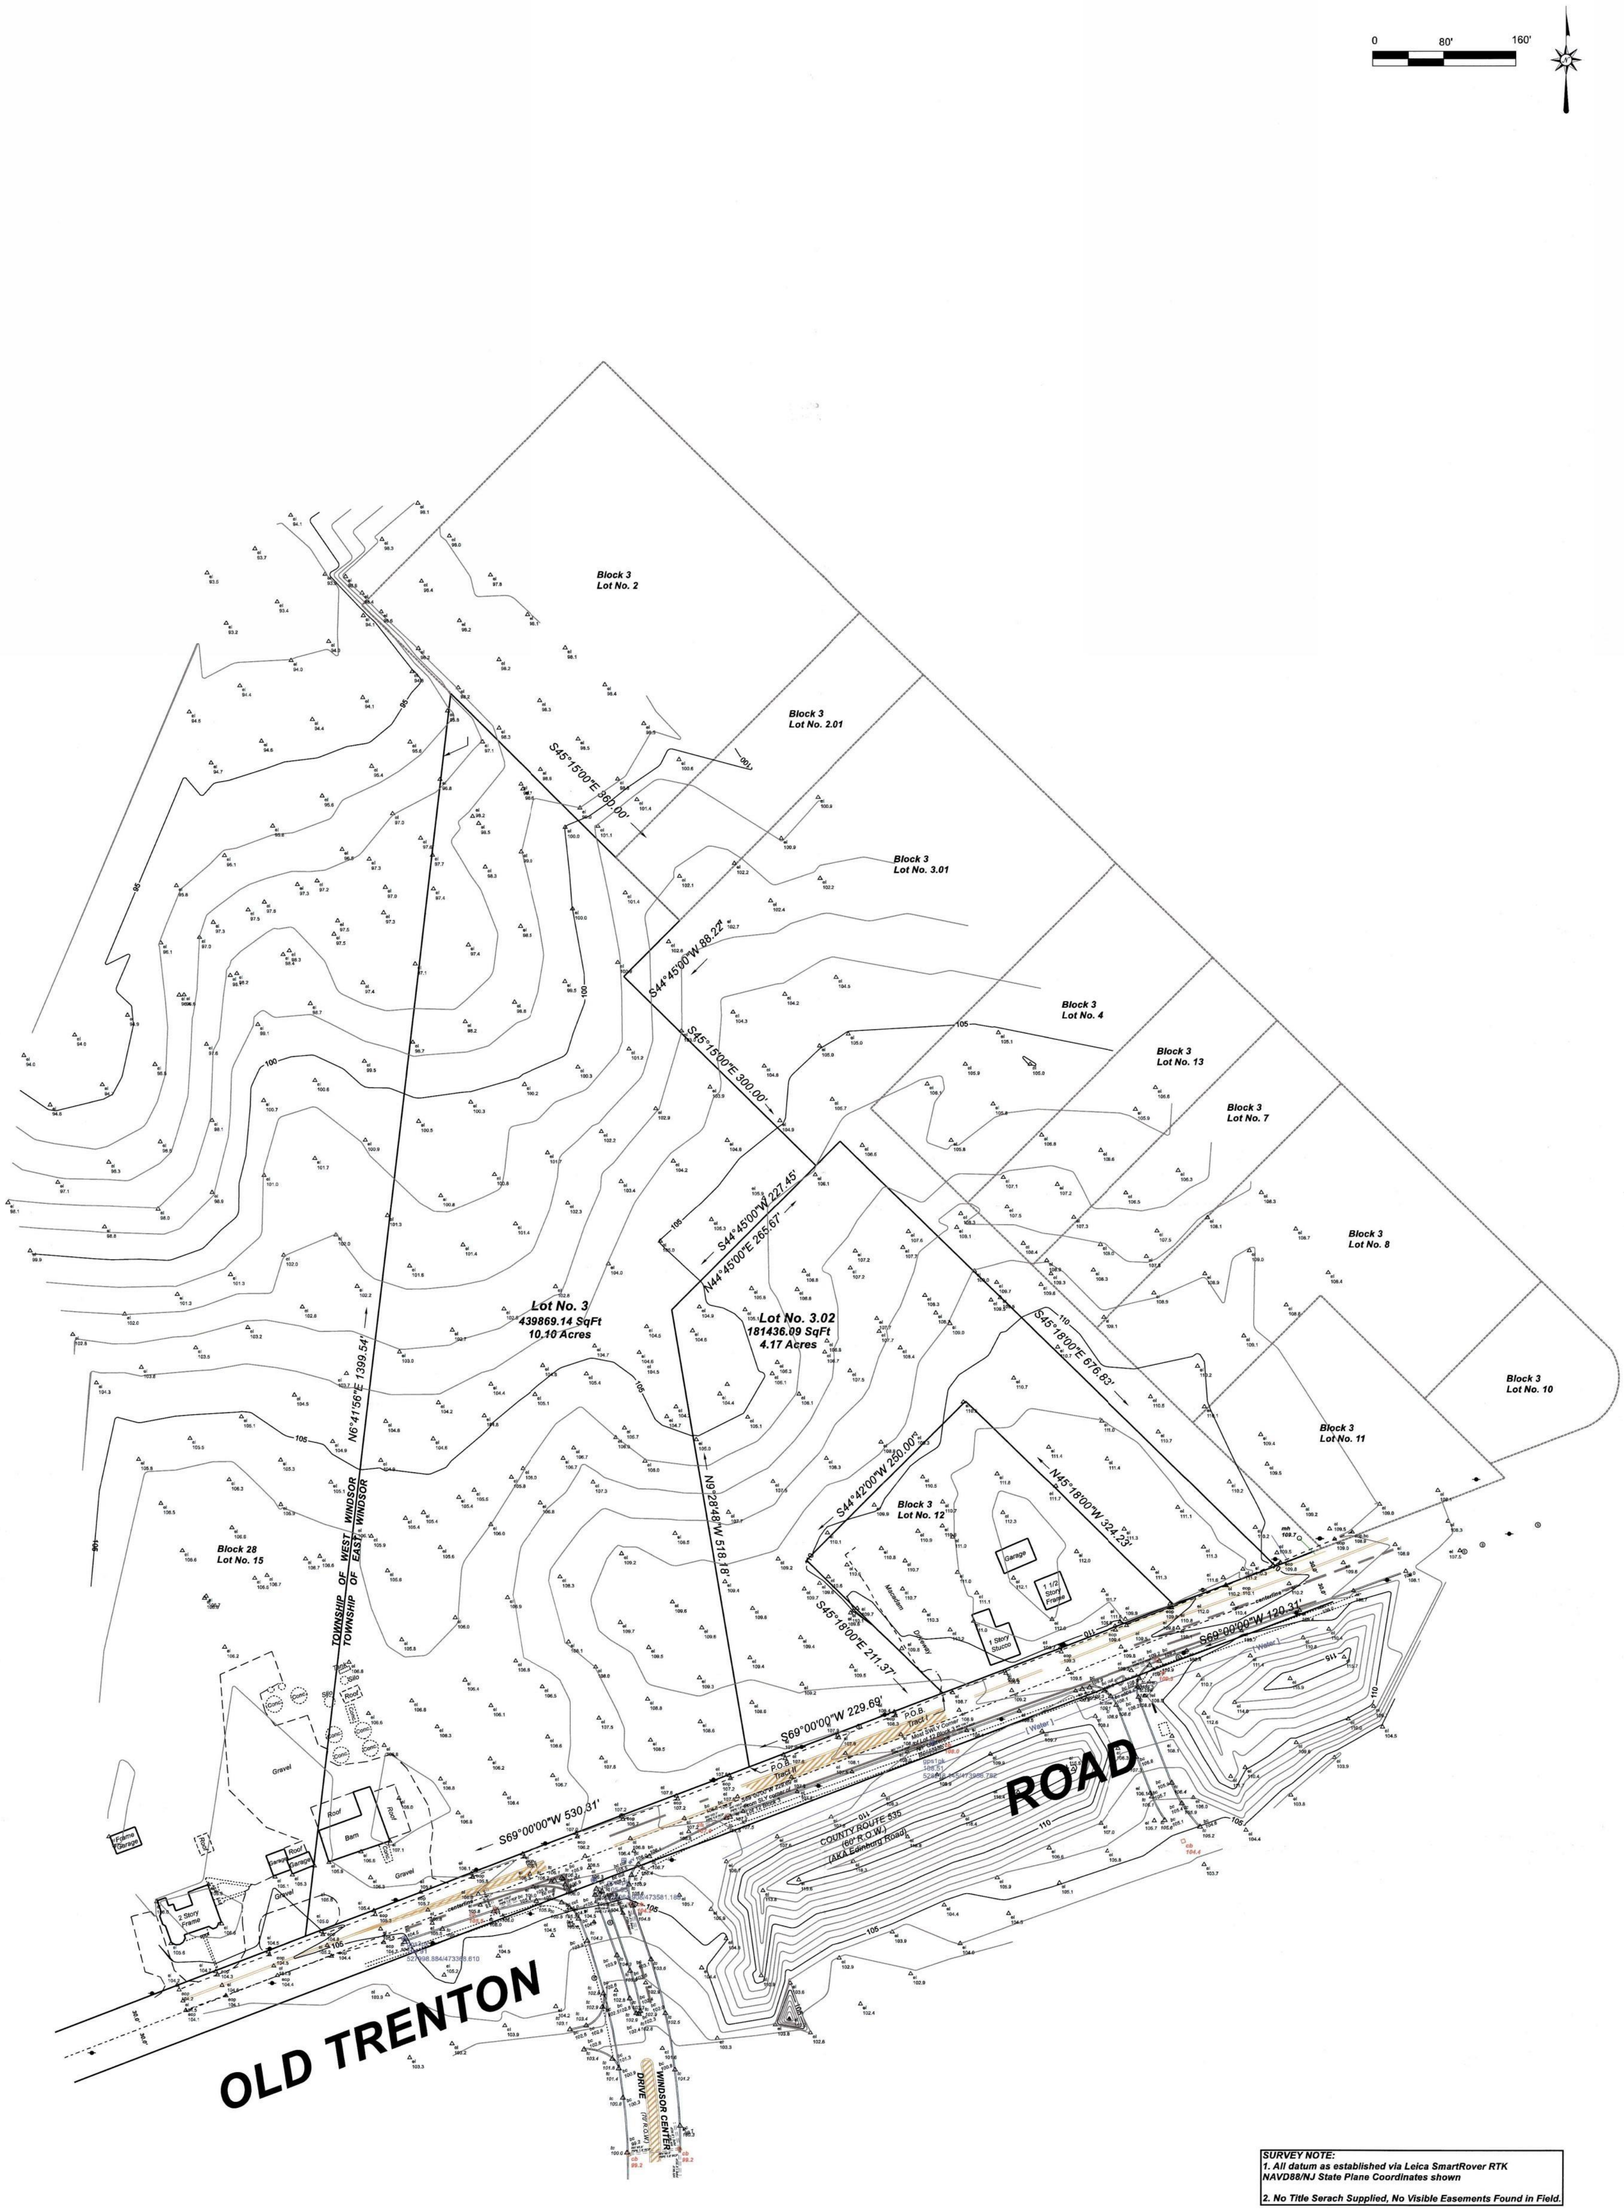

SURVEY NOTE:
1. All datum as established via Leica SmartRover RTK NAVD88/NJ State Plane Coordinates shown

2. No Title Serach Supplied, No Visible Easements Found in Field.

PROPERTY ADDRESS:	*Old Trenton Road, Township of East Windsor, Mercer County, New Jersey*					
BLOCK 3	LOT(S) 3 & 3.02	TAX MAPS	SURVEY NO. -		SCALE - 1" = 80'	
FILED MAP -			DESCRIPTION		DR/CK	DATE
			Location/Topographic Survey		*pc/gja*	*6/22/2018*
THIS SURVEY IS CERTIFIED TO:						

GEORGE J. ANDERSON, L.L.C.
(RECORDS OF SHEPARD & SHEPARD, INC.)
PROFESSIONAL LAND SURVEYORS
P.O. BOX 1348 - LITTLE FALLS, NJ 07424
TEL (973) 837-8159 FAX (973) 837-8160
EMAIL: GJALLC@GMAIL.COM
Certification of Authorization - 24GA28180100

GEORGE J. ANDERSON LIC. NO. - 36706
LAURI A. ANDERSON LIC. NO. - 43328

LEGEND
- Sign
- Water Valve
- Catch Basin
- Sanitary Manhole
- Power Pole
- GPS Point Set
- Spot Elevation
- Dig Test Site

Traverse PC